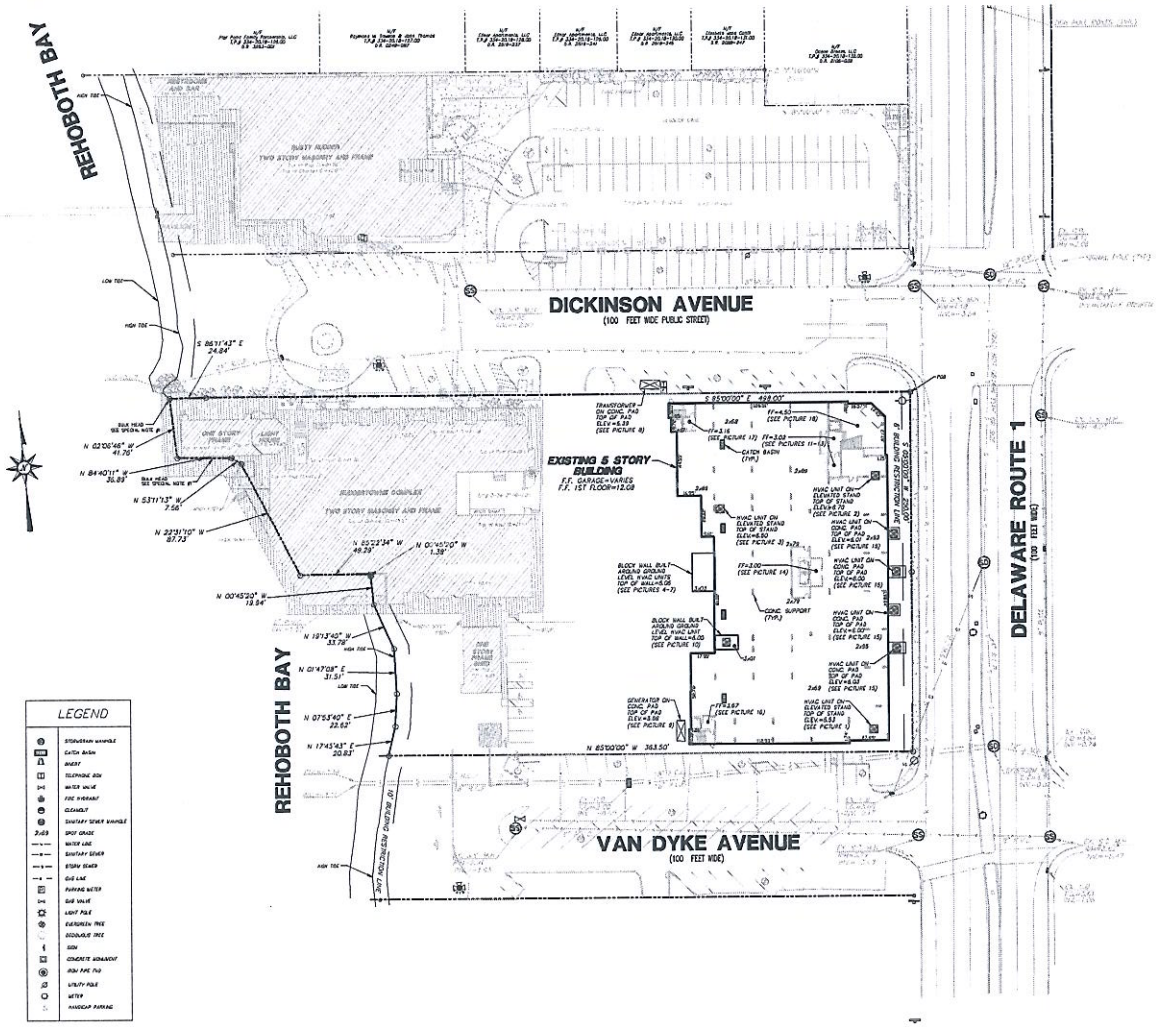
REHOBOTH BAY
DICKINSON AVENUE
(100 FEET WIDE PUBLIC STREET)
DELAWARE ROUTE 1
(100 FEET WIDE)
REHOBOTH BAY
VAN DYKE AVENUE
(100 FEET WIDE)
EXISTING 5 STORY BUILDING
F.F. GARAGE=VARIES
F.F. 1ST FLOOR=12.08
S 85°00'00" E 468.00'
N 85°00'00" W 363.50'
S 85°11'43" E 24.84'
N 02°06'46" W 41.70'
N 84°40'11" W 35.89'
N 53°11'13" W 7.58'
N 23°31'10" W 87.73'
N 65°22'34" W 49.39'
N 00°45'20" E 1.59'
N 00°45'20" W 19.94'
N 10°13'40" W 33.78'
N 01°47'08" E 31.51'
N 07°53'40" E 22.62'
N 17°45'43" E 20.83'
TRANSFORMER ON CONC. PAD TOP OF PAD ELEV.=8.33 (SEE PICTURE 8)
CATCH BASIN (TYP.)
HVAC UNIT ON ELEVATED STAND TOP OF STAND ELEV.=8.50 (SEE PICTURE 3)
HVAC UNIT ON ELEVATED STAND TOP OF STAND ELEV.=8.70 (SEE PICTURE 2)
HVAC UNIT ON CONC. PAD TOP OF PAD ELEV.=8.00 (SEE PICTURE 14)
BLOCK WALL BUILT AROUND GROUND LEVEL HVAC UNITS TOP OF WALL=8.08 (SEE PICTURES 4-7)
CONC. SUPPORT (TYP.)
BLOCK WALL BUILT AROUND GROUND LEVEL HVAC UNIT TOP OF WALL=8.00 (SEE PICTURE 10)
GENERATOR ON CONC. PAD TOP OF PAD ELEV.=8.50 (SEE PICTURE 9)
HVAC UNIT ON ELEVATED STAND TOP OF STAND ELEV.=8.53 (SEE PICTURE 1)
HVAC UNIT ON CONC. PAD TOP OF PAD ELEV.=8.00 (SEE PICTURE 15)
HVAC UNIT ON CONC. PAD TOP OF PAD ELEV.=8.02 (SEE PICTURE 13)
HVAC UNIT ON CONC. PAD TOP OF PAD ELEV.=8.02 (SEE PICTURE 16)
HIGH TOE
LOW TOE

PICTURE 1

PICTURE 2

PICTURE 3

PICTURE 4

PICTURE 5

PICTURE 6

PICTURE 7

PICTURE 8

PICTURE 9

PICTURE 10

PICTURE 11

PICTURE 12

PICTURE 13

PICTURE 14

PICTURE 15

PICTURE 16

PICTURE 17

PICTURE 18

ELEVATION EXHIBIT PLAN
OF
RUSTY RUDDER COMPLEX
PREPARED FOR
DEWEY BEACH ENTERPRISES, INC.
REHOBOTH HUNDRED, SUSSEX COUNTY, DELAWARE

REV NO.	DATE	REVISION

M&Z
McBRIDE & ZIEGLER, INC.
LAND SURVEYORS • PLANNERS • ENGINEERS
2807 EASTBURN CENTER, NEWARK, DELAWARE 19711
PHONE (302) 737-9188 • FAX (302) 737-2510

APPROVED BY: _____ PROFESSIONAL ENGINEER / LAND SURVEYOR

SURVEY BY: M&Z	CHECKED BY: M.Z.
DESIGN BY: -	SCALE : 1" = 40'
DRAWN BY: D.G.	DATE : September 5, 2013
DWG. NO. : 20074313-	SHEET 2 of 2